



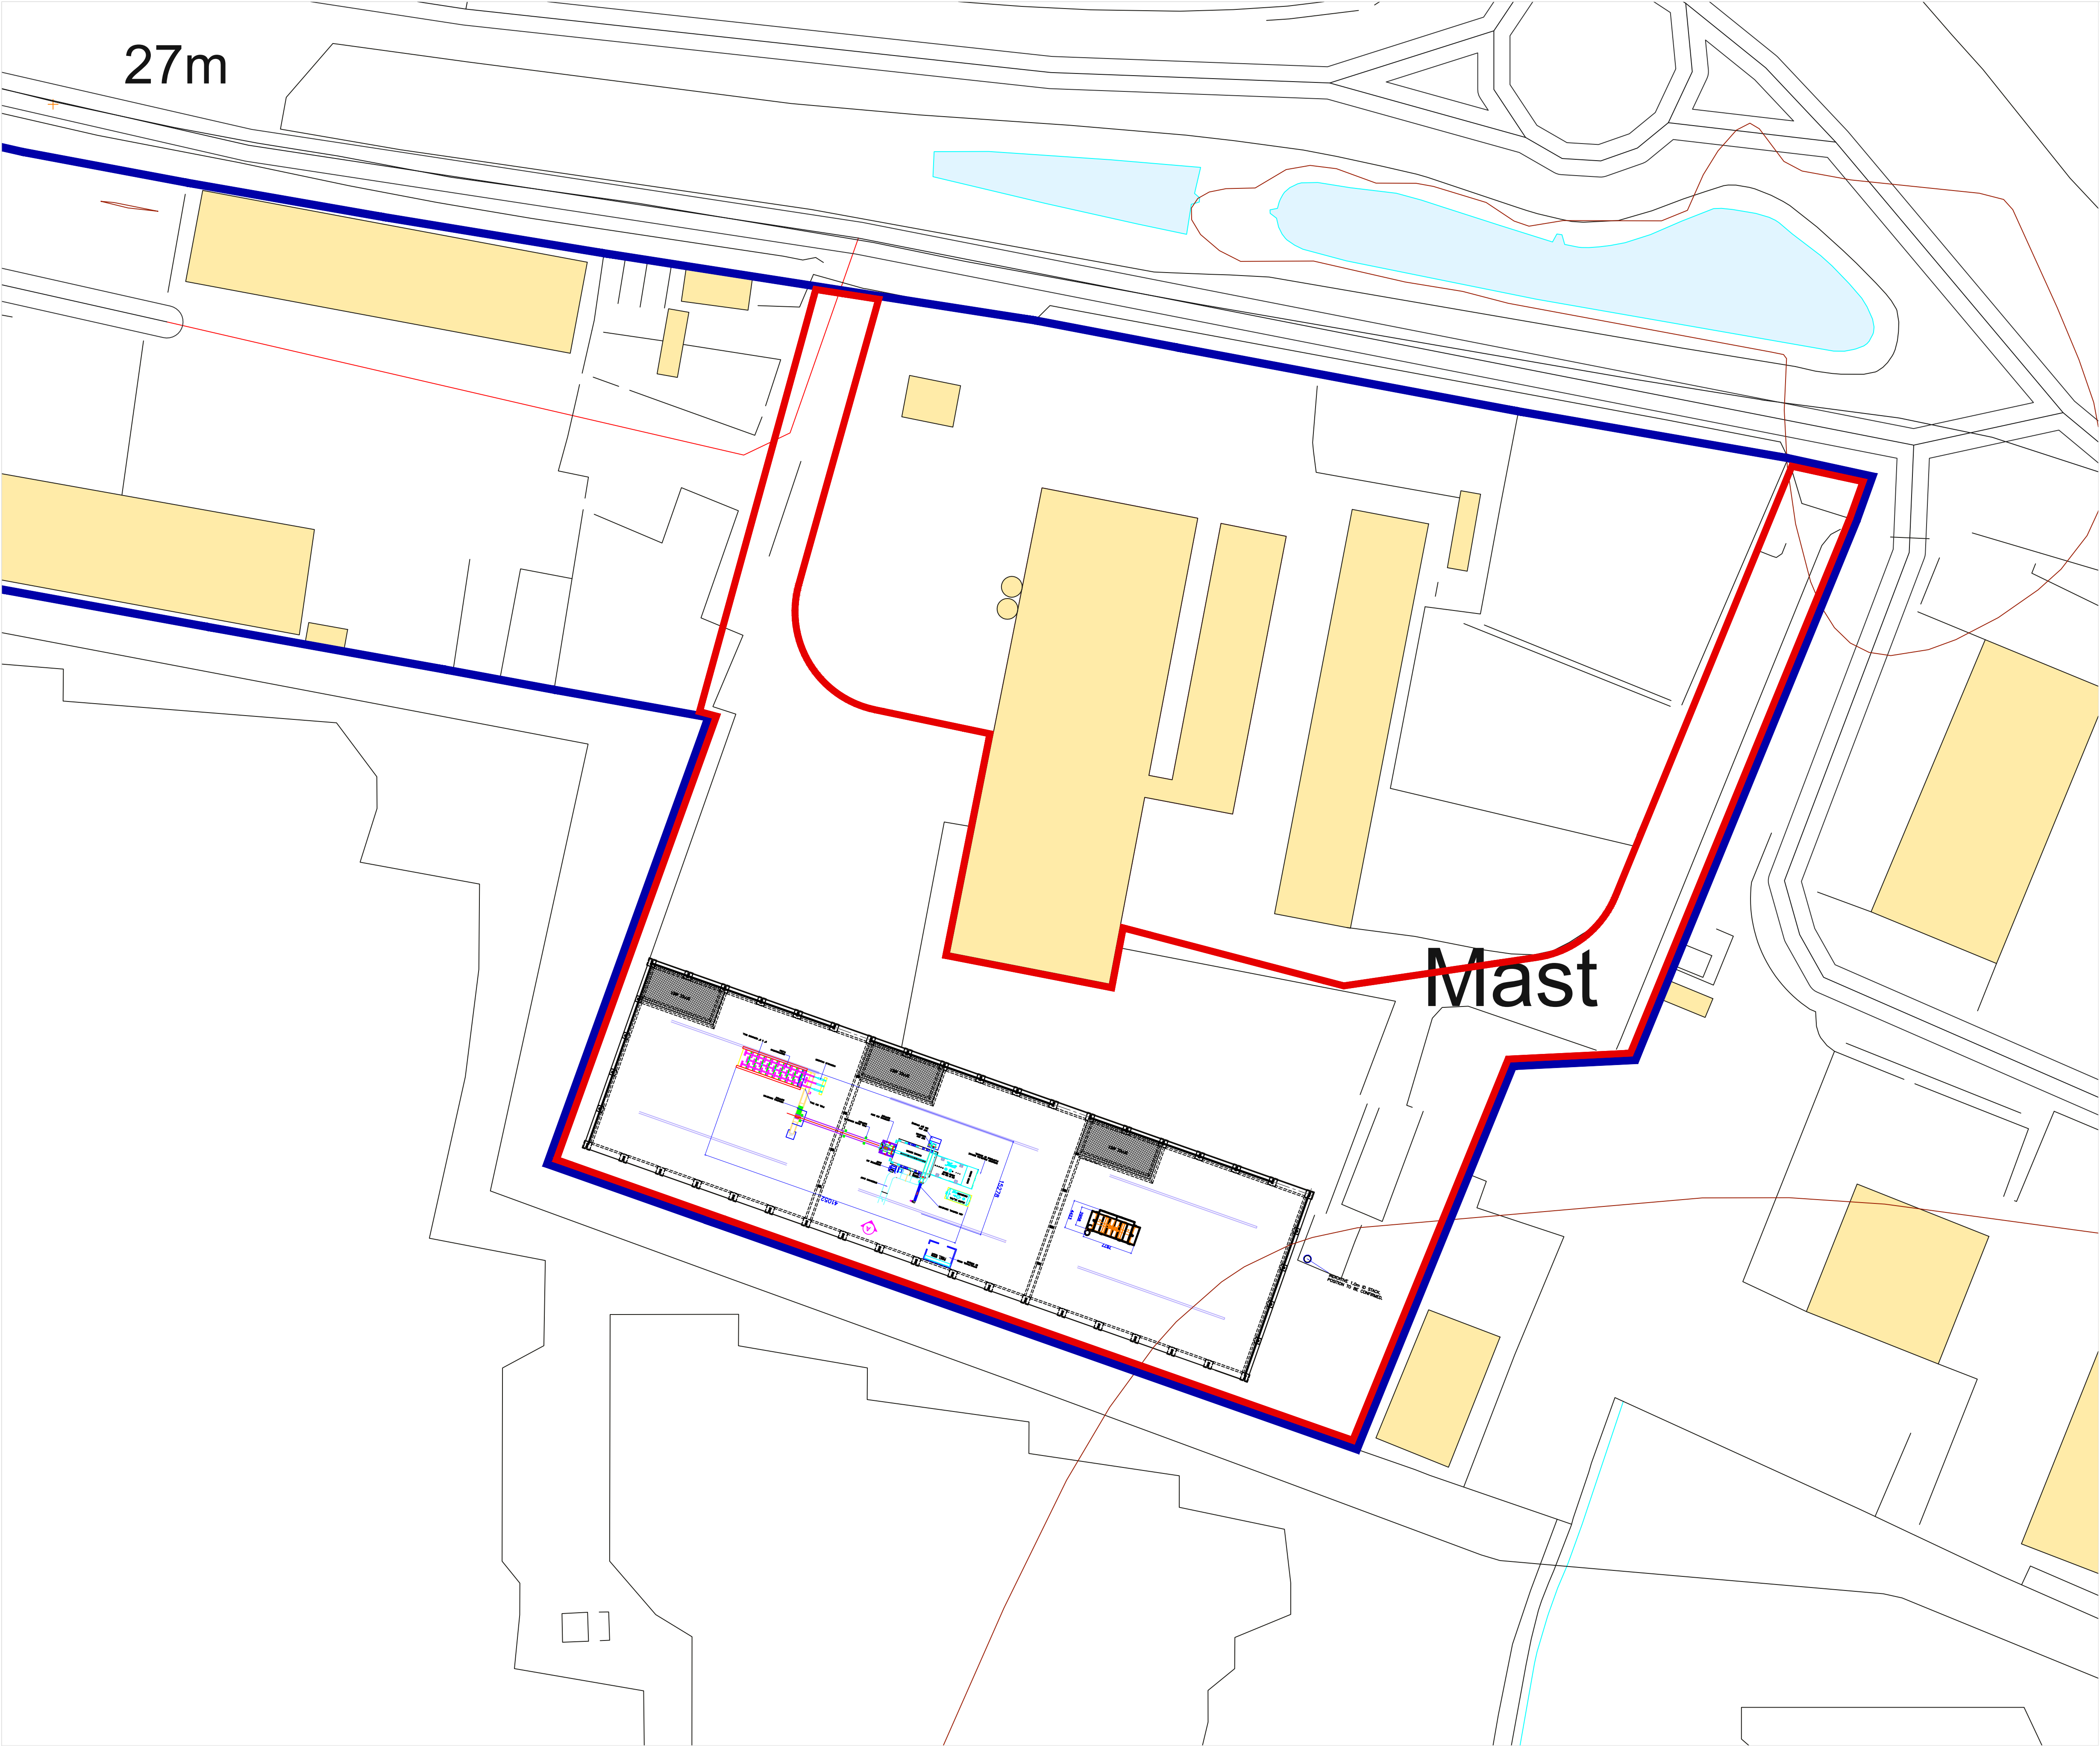


GENERAL NOTE
This drawing is to be read in conjunction with all other relevant drawings, schedules and specifications issued.
All interior dimensions including ceiling heights are taken to and from finished surfaces unless otherwise stated. All levels and dimensions must be checked on site.
Any discrepancies with the information depicted in this drawing must be reported in writing. Responsibility cannot be accepted for alterations made to this drawing without prior permission.
This drawing must not be photocopied, scaled or reproduced otherwise scale accuracy cannot be guaranteed.
This drawing should not be used in any circumstances for any structural calculation or building construction / demolition work.

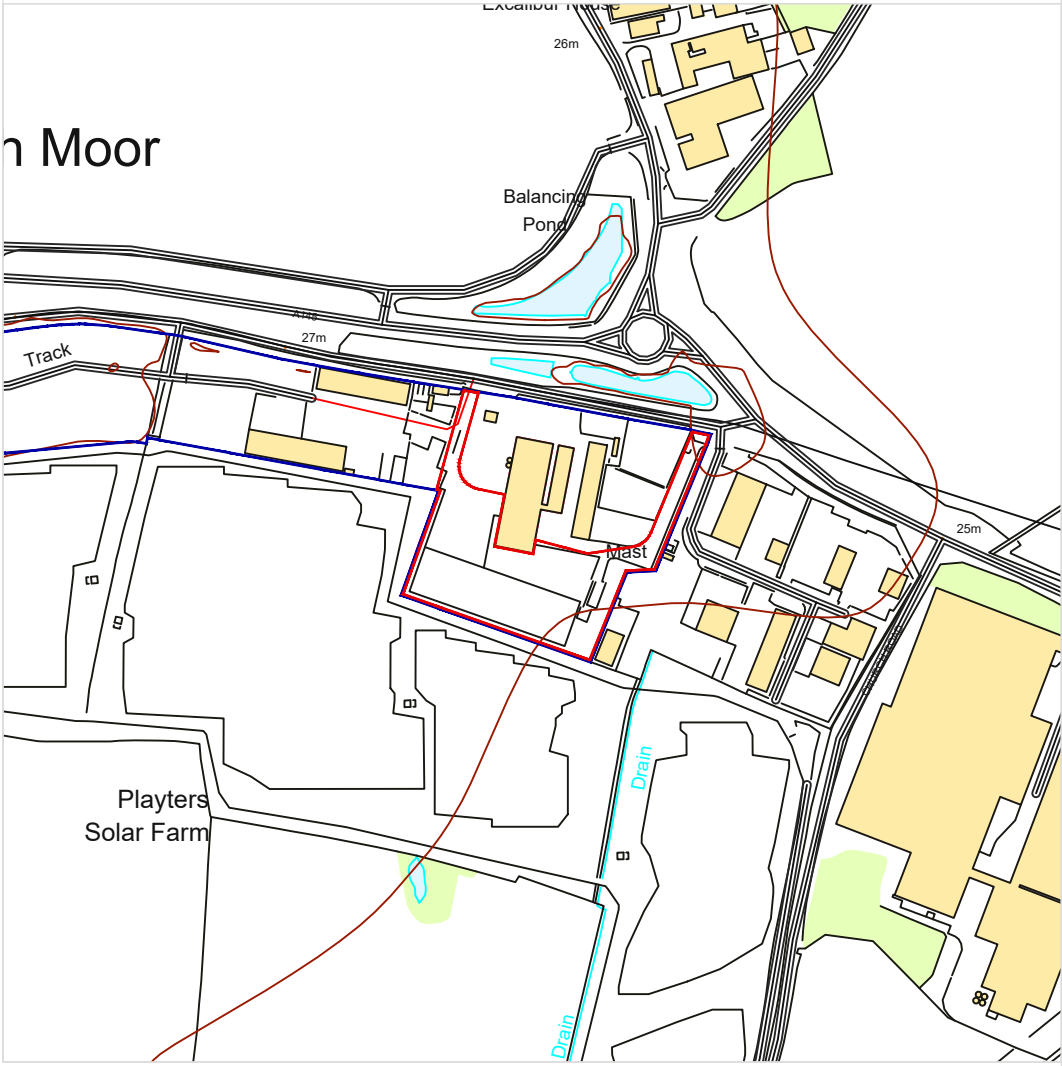

LOCATION PLAN

1:5000

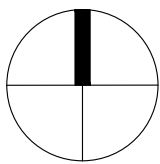

Issue - for Discussion

PLEASE NOTE THAT THIS IS AN INITIAL PLAN FOR COMMENT AND DISCUSSION BY ALL PARTIES. ALSO NOTE THAT THE BUILDING DIMENSIONS WERE TAKEN FROM A THIRD PARTY PLAN AND CSS RENEWABLES ARE THEREFORE NOT RESPONSIBLE FOR ANY ERRORS. MACHINE SPECIFICATIONS ARE SUBJECT TO CHANGE AND SHOULD BE CONFIRMED WITH MANUFACTURERS.

REVISION	DATE	DESCRIPTION
A	08/06/22	General amendments to the locations of boiler, reciprocating floor and bag house.
B	09/06/22	Bag house moved internally. Stack position amended accordingly. Reciprocating floor raised & conveyor pit removed.
C	12/09/22	Stack position amended as per customer.
D	24/10/22	OS Location information added.

CLIENT
VC Cooke.

PROJECT
Waste Recycling Facilities,
Beccles.

DWG TITLE
Ground Floor Plan based on
drawing # 5326 10 REV P7.

DWG No
CSS-JVB-006

REV
D

SCALE
1 - 500

PAPER SIZE
A1

DATE DRAWN
07/04/22

DRAWN BY
J.V.B.

CSS Renewables Limited,
Suite 2D,
Manchester International
Office Centre (MIOC),
Styal Road,
Manchester. M22 5WB.

Tel: 0161 302 3022

Block Plan

1:500

